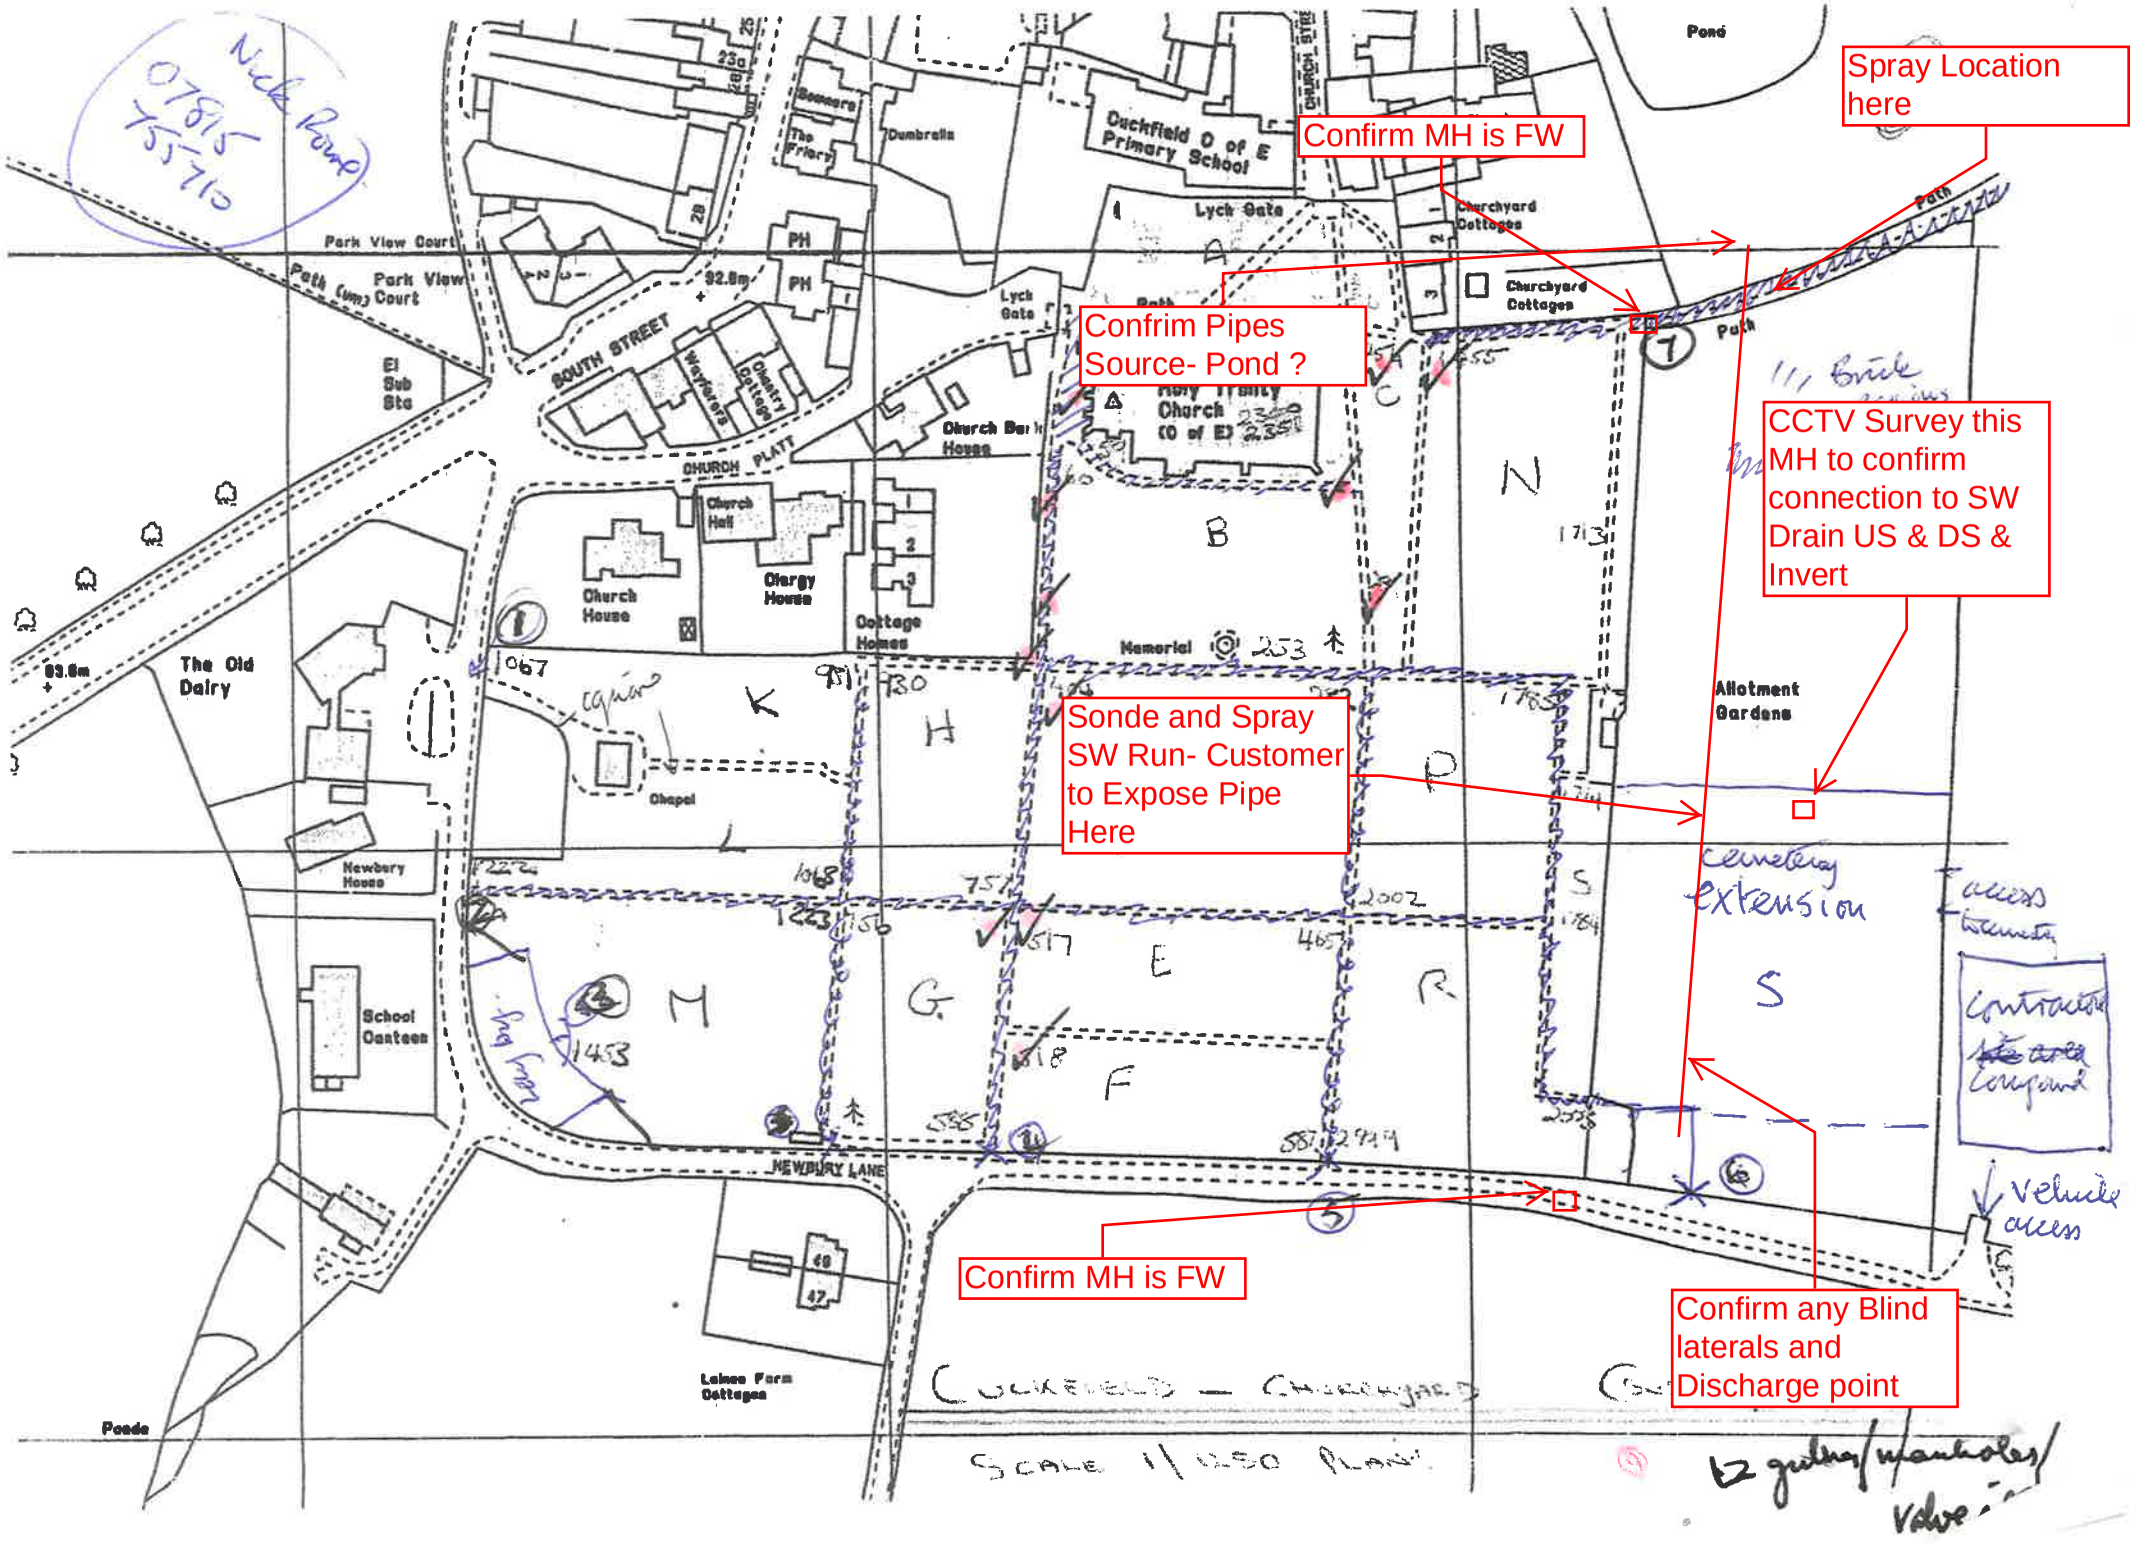
Spray Location here
Confirm MH is FW
Confrim Pipes Source- Pond ?
CCTV Survey this MH to confirm connection to SW Drain US & DS & Invert
Sonde and Spray SW Run- Customer to Expose Pipe Here
Confirm MH is FW
Confirm any Blind laterals and Discharge point
Nick Rowe 07815 755710
Pond
Duckfield C of E Primary School
Lych Gate
Churchyard Cottages
Path
Park View Court
Park View
SOUTH STREET
Wayfarers
Country Cottage
Church Bank House
Holy Trinity Church (C of E)
CHURCH PLATT
Church Hall
Church House
Clergy House
Cottage Homes
Memorial
Allotment Gardens
The Old Dairy
Chapel
Newbury House
School Canteen
NEWBURY LANE
Lanes Farm Cottages
Pond
Cemetery extension
Contractor Compound
Vehicle access
SCALE 1/1250 PLAN

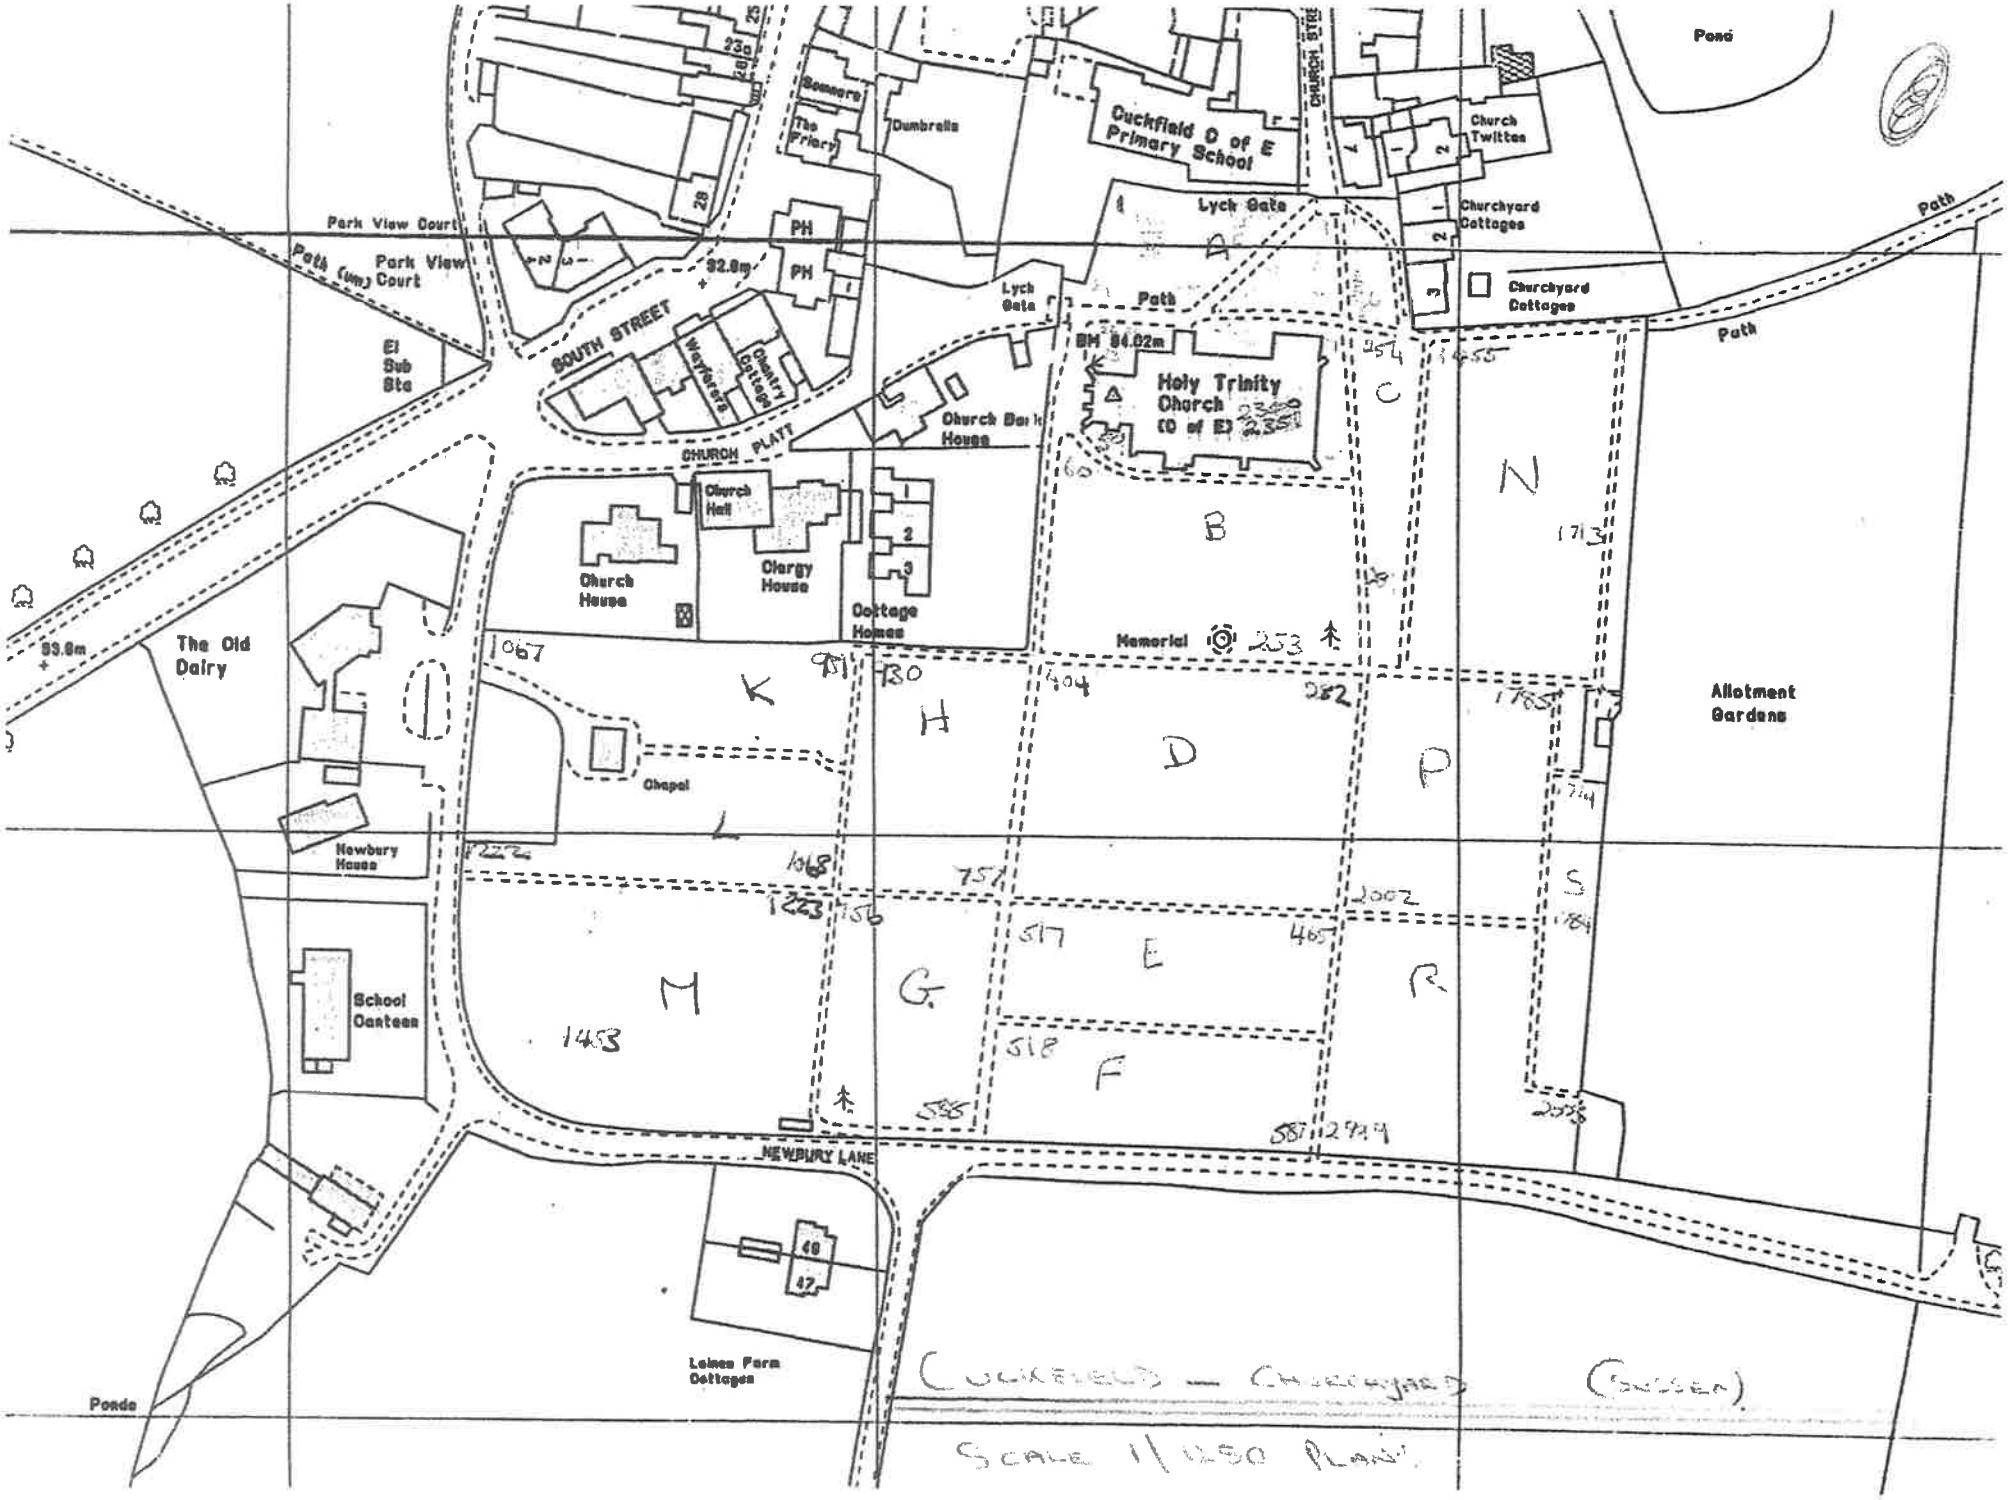
Pond
Cuckfield C of E Primary School
Church Twitten
Lych Gate
Churchyard Cottages
Path
Park View Court
Park View Court
Path (Um)
PH
PH
92.8m
SOUTH STREET
Wayfarers
Chantry Cottage
El Sub Sta
Lych Gate
Path
BM 84.02m
Holy Trinity Church (C of E)
Church Bank House
CHURCH PLATT
Church Hall
Church House
Clergy House
Cottage Homes
Memorial
Allotment Gardens
93.8m
The Old Dairy
Chapel
Newbury House
School Canteen
NEWBURY LANE
Lakes Farm Cottages
Pond
Path
(CUCKFIELD — CHURCHYARD (SUSSEX)
SCALE 1/1250 PLAN